


1. PROPOSED PROPERTY LINE, TYPICAL
2. NOISE CONTROL LINE, TYPICAL
3. NEW ROAD, TYPICAL - R.O.W. AS NOTED
4. ACCENT ENTRY FEATURE, TYPICAL
5. UPGRADED PAVEMENT AND CROSSWALK, TYPICAL

## KEYNOTES

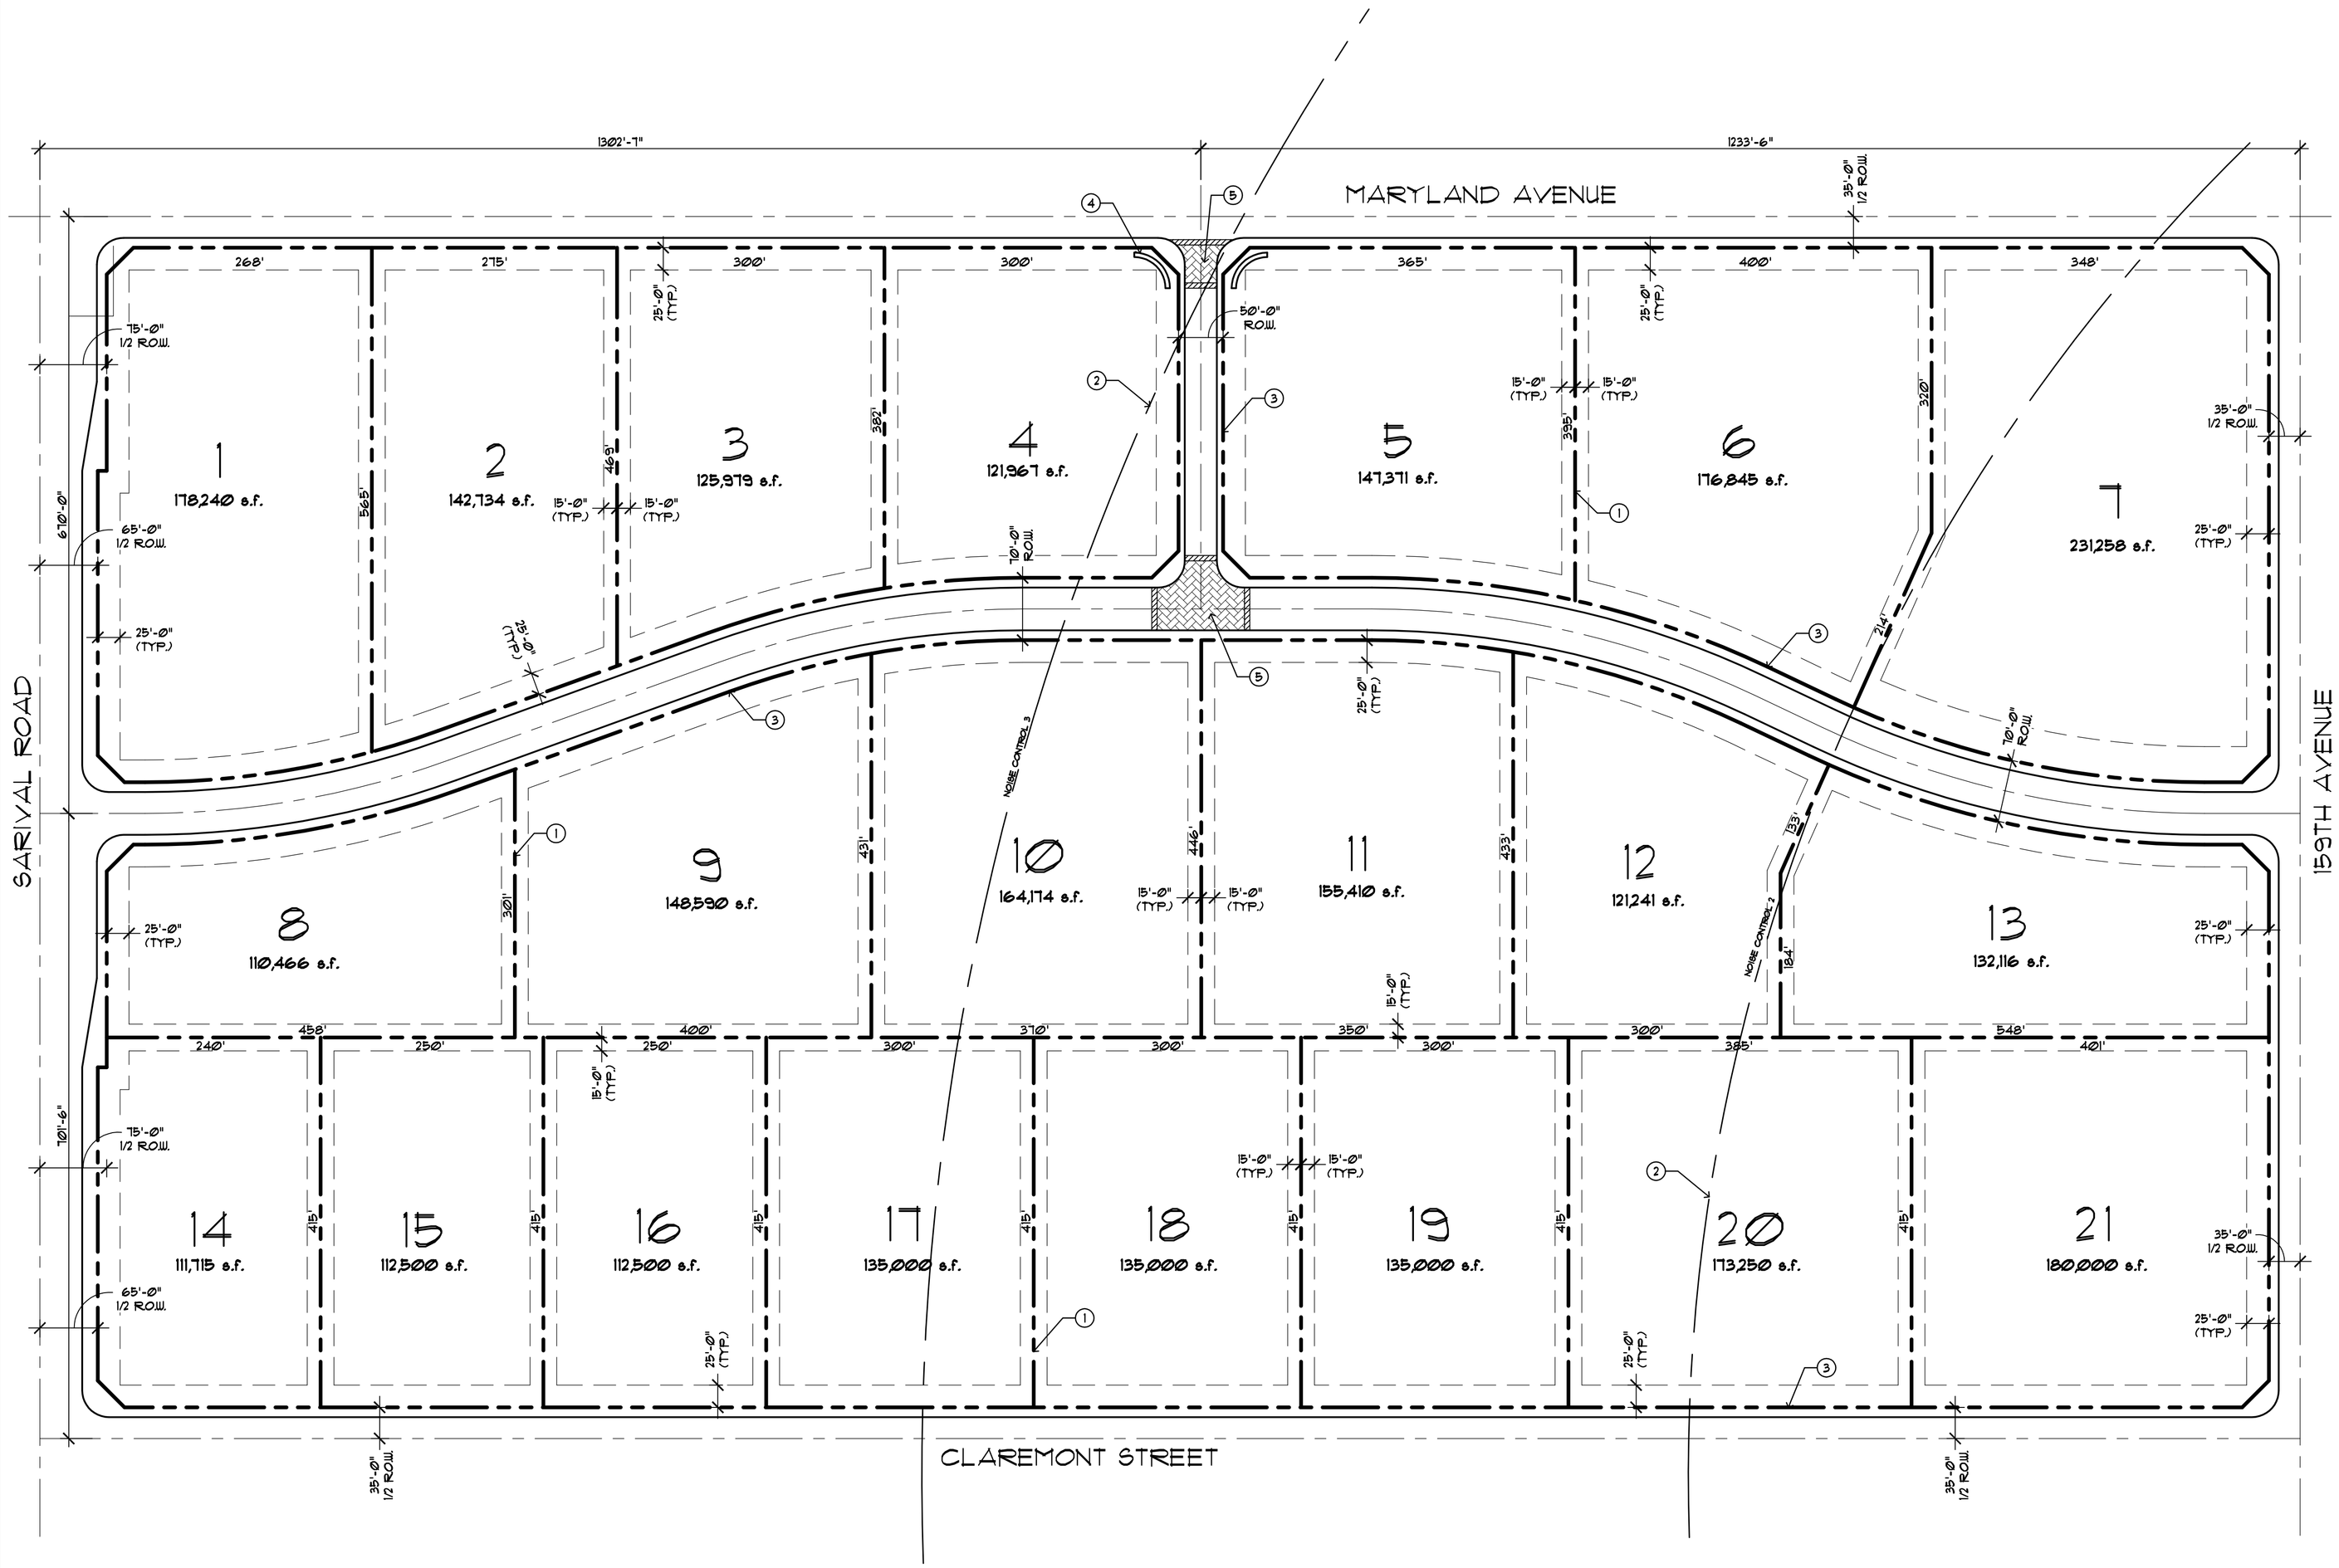


## VICINITY MAP


ARCHICON, L.C.
Architecture & Interiors
4041 NORTH CENTRAL AVENUE
SUITE C-100
PHOENIX, ARIZONA 85012
(602) 222-4266
FAX (602) 279-4086
www.ARCHICON.COM


# SARIVAL & MARYLAND PARK

## SEC OF SARIVAL ROAD & MARYLAND AVENUE
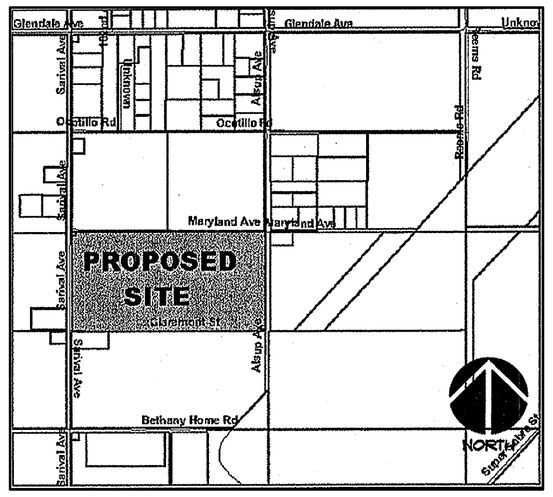
## MARICOPA COUNTY, ARIZONA

JOB NO: 0680195-01
PROJECT MGR: CD
DRAWN BY: CK
CHECKED BY: VD

| NO. | REVISION | DATE |
|---|---|---|
| | | |

THESE DRAWINGS ARE "NOT FOR CONSTRUCTION" UNTIL ALL ITEMS ARE INITIALED AND DATED

| | INITIAL | DATE |
|---|---|---|
| SUBMITTED TO CITY | | |
| ISSUED FOR BIDDING FINAL COORDINATION & APPROVAL HAS NOT BEEN COMPLETED | | |
| CITY APPROVAL | | |
| ISSUED FOR CONST. G.C. SHALL 'REVISE' BID TO OWNER WITHIN 3 WORKING DAYS OR G.C. ASSUMES ALL CHANGES | | |

SHEET TITLE:

SITE PLAN

# SP1.1

ISSUE DATE: 11.19.07

## SITE PLAN


THE IDEAS, DESIGNS AND PLANS INDICATED OR REPRESENTED IN THESE DRAWINGS, INCLUDING ALL DRAWINGS, PLANS, SPECIFICATIONS, ARE PROPRIETARY PROPERTY OF ARCHICON, L.C. AND WERE PREPARED FOR USE IN CONNECTION WITH THE PROJECT NAMED HEREIN. NO RIGHTS TO THE IDEAS, DESIGNS AND PLANS INDICATED OR REPRESENTED IN THESE DRAWINGS, INCLUDING ALL DRAWINGS, PLANS, SPECIFICATIONS, MAY BE PERFORMED, ASSERTED, OR ACCRUE TO ANY PERSON OR ENTITY OTHER THAN ARCHICON, L.C. ARCHICON, L.C. RETAINS ALL COMMON LAW, STATUTORY AND OTHER RIGHTS, INCLUDING THE COPYRIGHT, IN THE IDEAS, DESIGNS AND PLANS INDICATED OR REPRESENTED IN THESE DRAWINGS.


Title: SP1.1
Name:
Nov 26, 2007 - 11:50am chmick M:\1-Cadd\0680195-01 - Sarival and Maryland\Arch\Site Option 1\SP1.dwg Layout Name: SP1.1